NOTES

Richard Murphy Architects Ltd.
Registered in Scotland No 255372

This drawing is copyright. All rights reserved.
**Do not scale from this drawing: work from figured dimensions only.**

# WHITEHAVEN WATERSIDE

3 BED PENTHOUSE

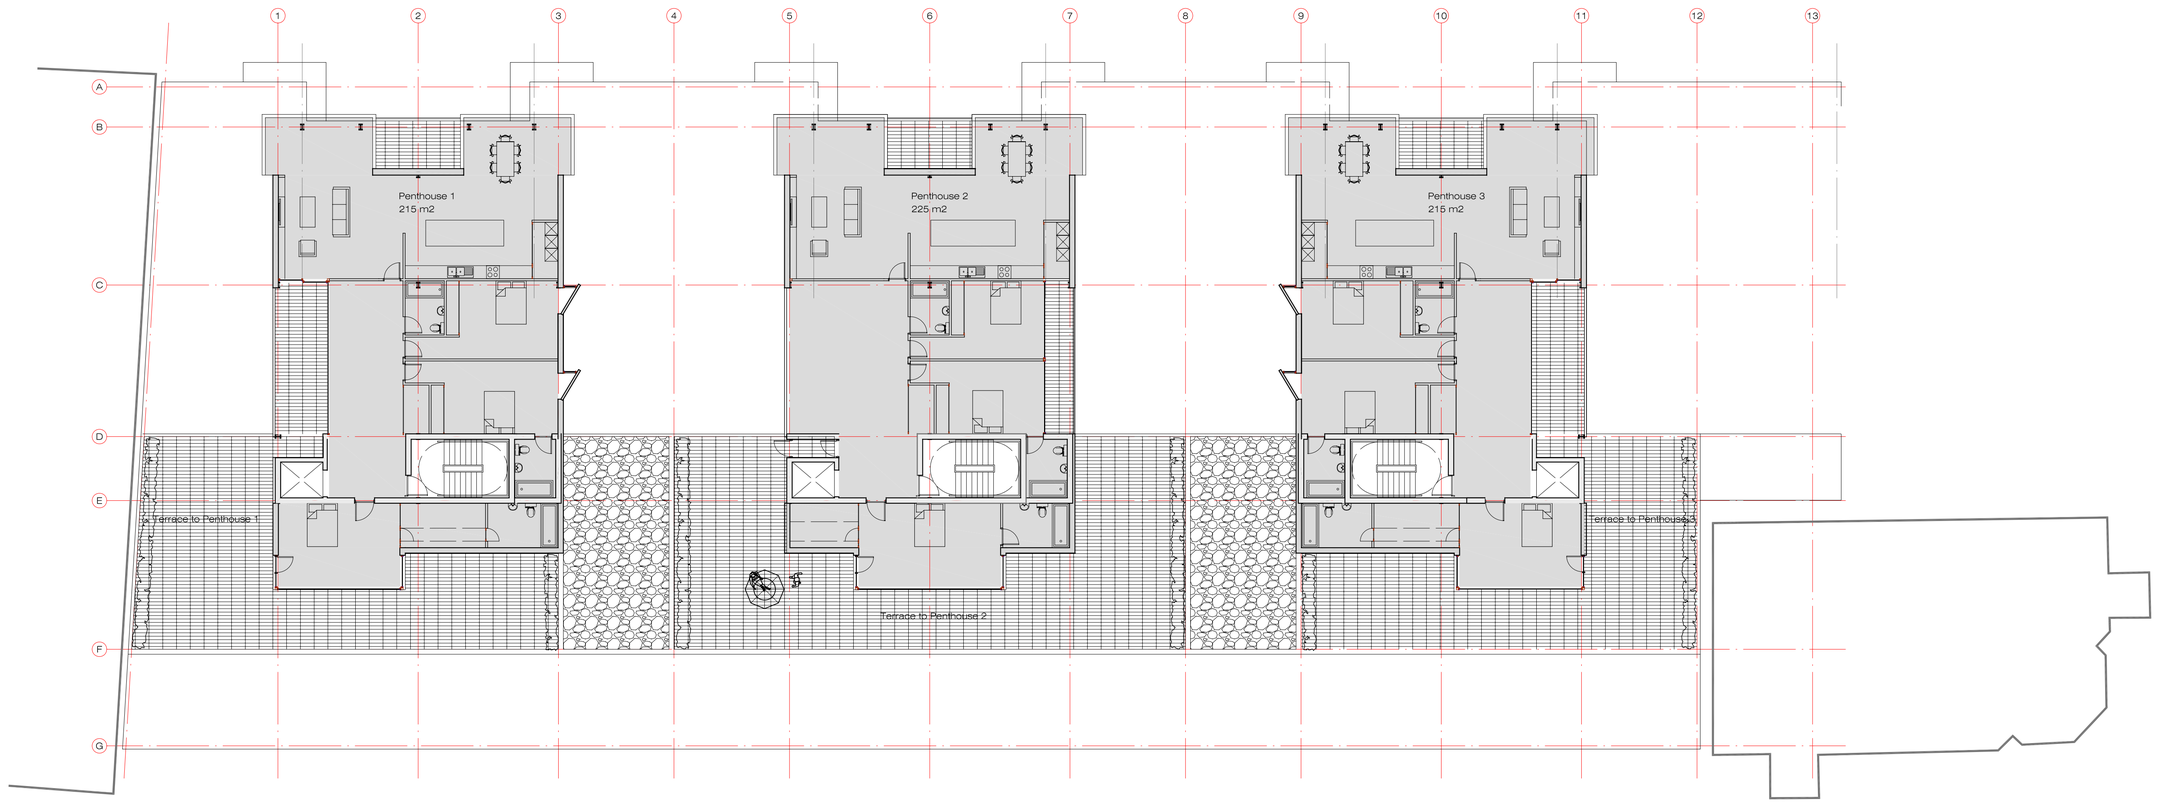


## FIFTH FLOOR

The Breakfast Mission, 15 Old Fishmarket Close, Edinburgh EH1 1RW
t: 0131 220 6125 mail@richardmurphyarchitects.com
f: 0131 220 6781 www.richardmurphyarchitects.com

Richard Murphy Architects

| | |
|---|---|
| PROJECT TITLE | Whitehaven Waterside |
| DRAWING TITLE | Fifth Floor Plan |
| DWG STATUS | Information |
| DRAWN | JOB NO. 515 |
| CHECKED | DATE 08.06.2011 |
| FILE | SCALE 1:100@ A0 |
| DRAWING NO. Fifth Floor | REVISION |