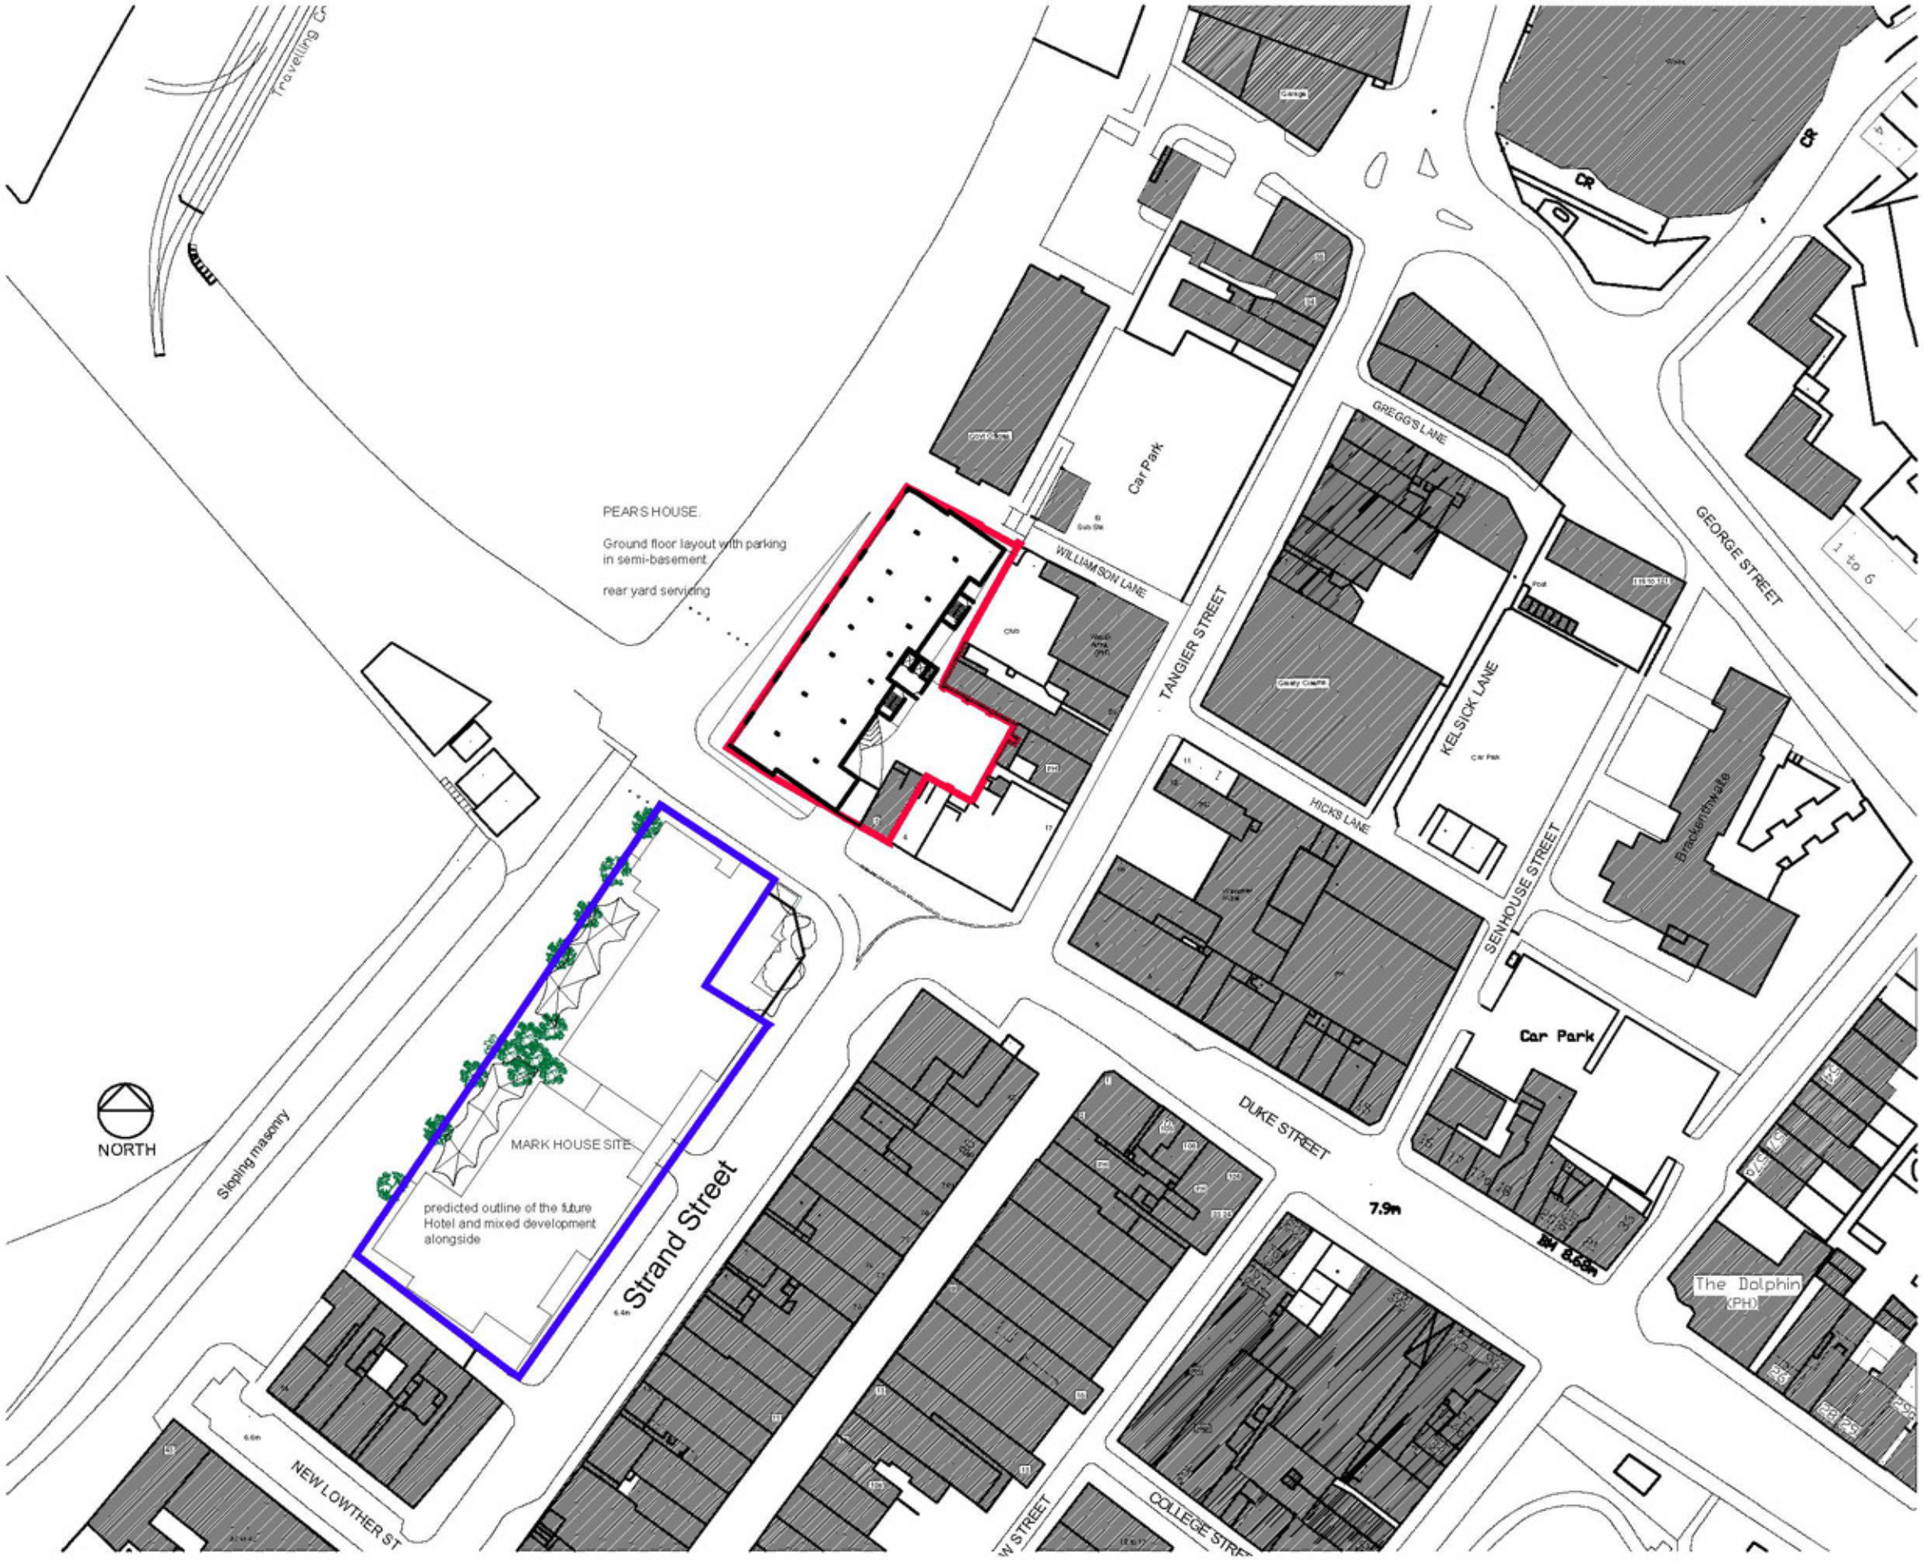

1:500

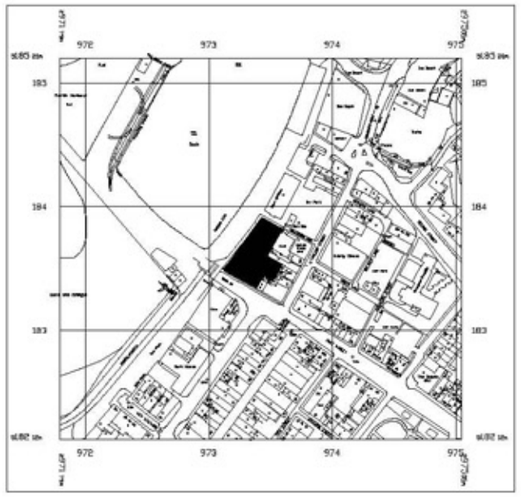

1:2500

PEAR'S HOUSE . LOCATION AND BLOCK PLAN

Location

MagnusHomes

*Plans may not be to scale